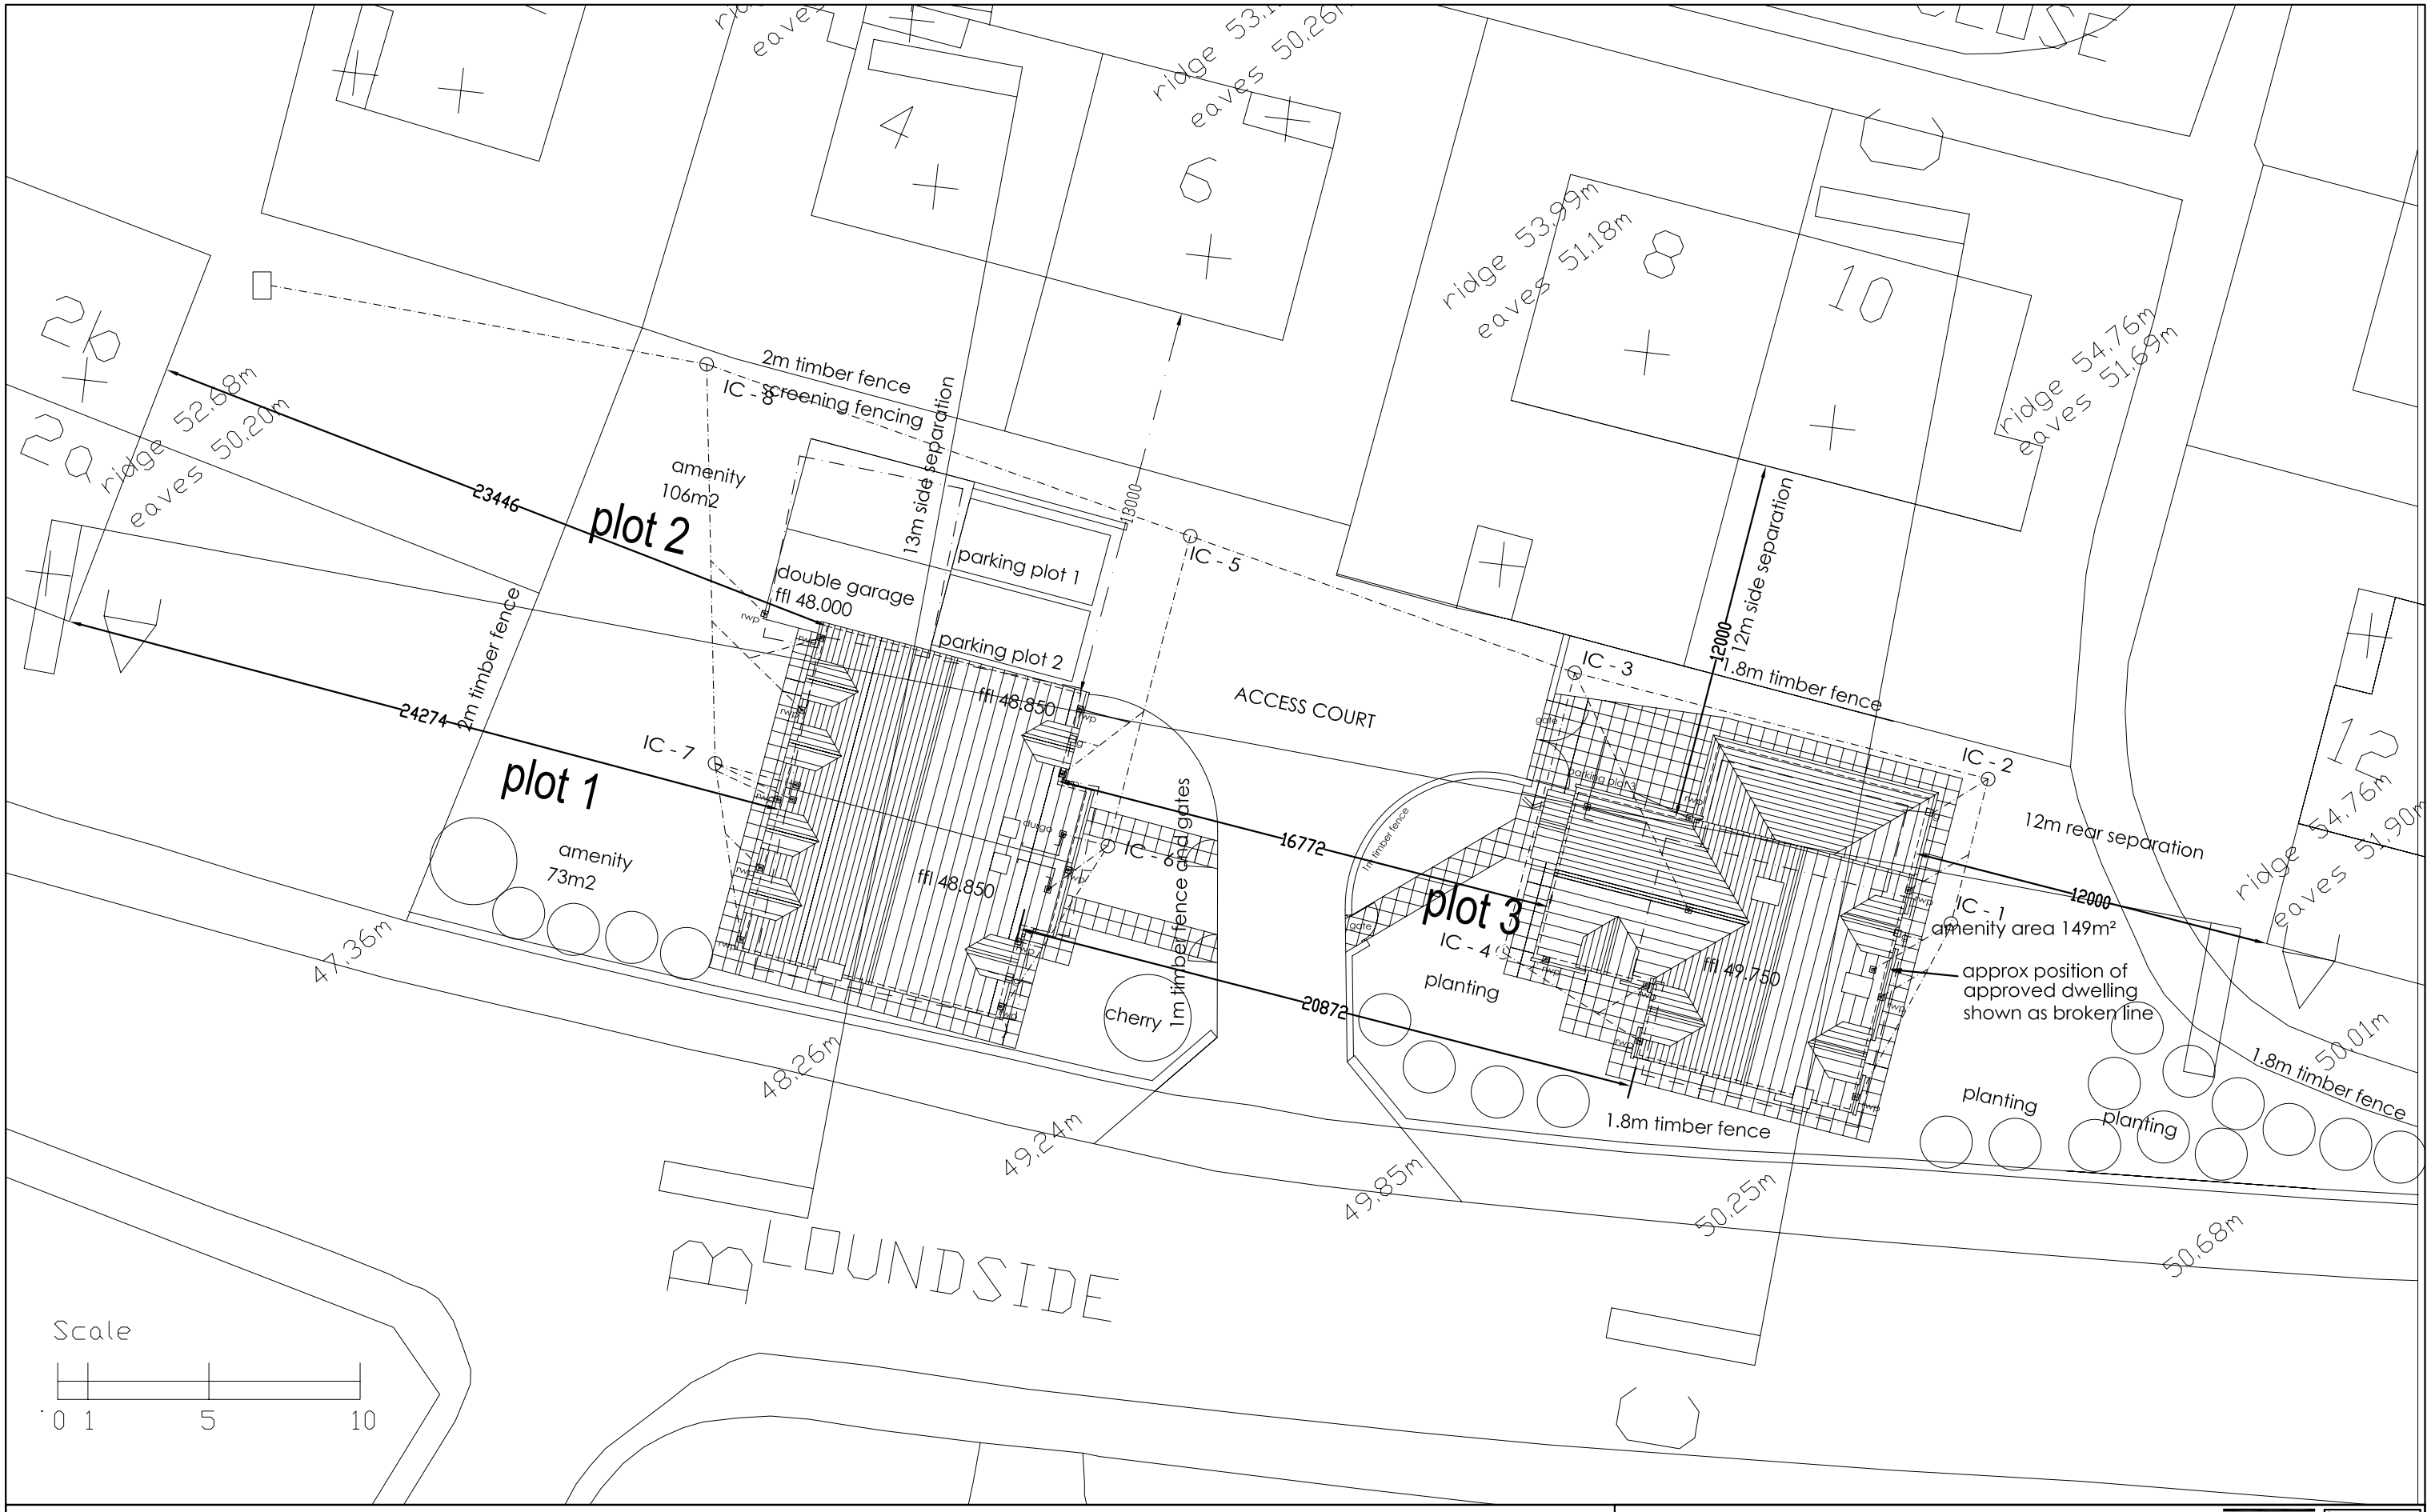

General Notes

1) To be read in conjunction with Drawings:
2) Do not scale from this drawing. Check all dimensions on site and report any discrepancies to the architect
3) All structural and drainage work to be to the satisfaction of DBS on site.

Copyright. All rights reserved

burnell briercliffe architects
43 Rushby Street SHEFFIELD S4 8GN
e mail: mail@burnell-briercliffe.com
T: 0114 2560923 F: 0114 2560924
Web: www.burnell-briercliffe.com

Job	Land at Loundside
Client	Trevor Staniland
Title	Site Plan showing drainage
dwg. no	P.06
amendment	
scale	1:200@A3
job no	460
drawn	AB
checked	MB
date	4/6/08